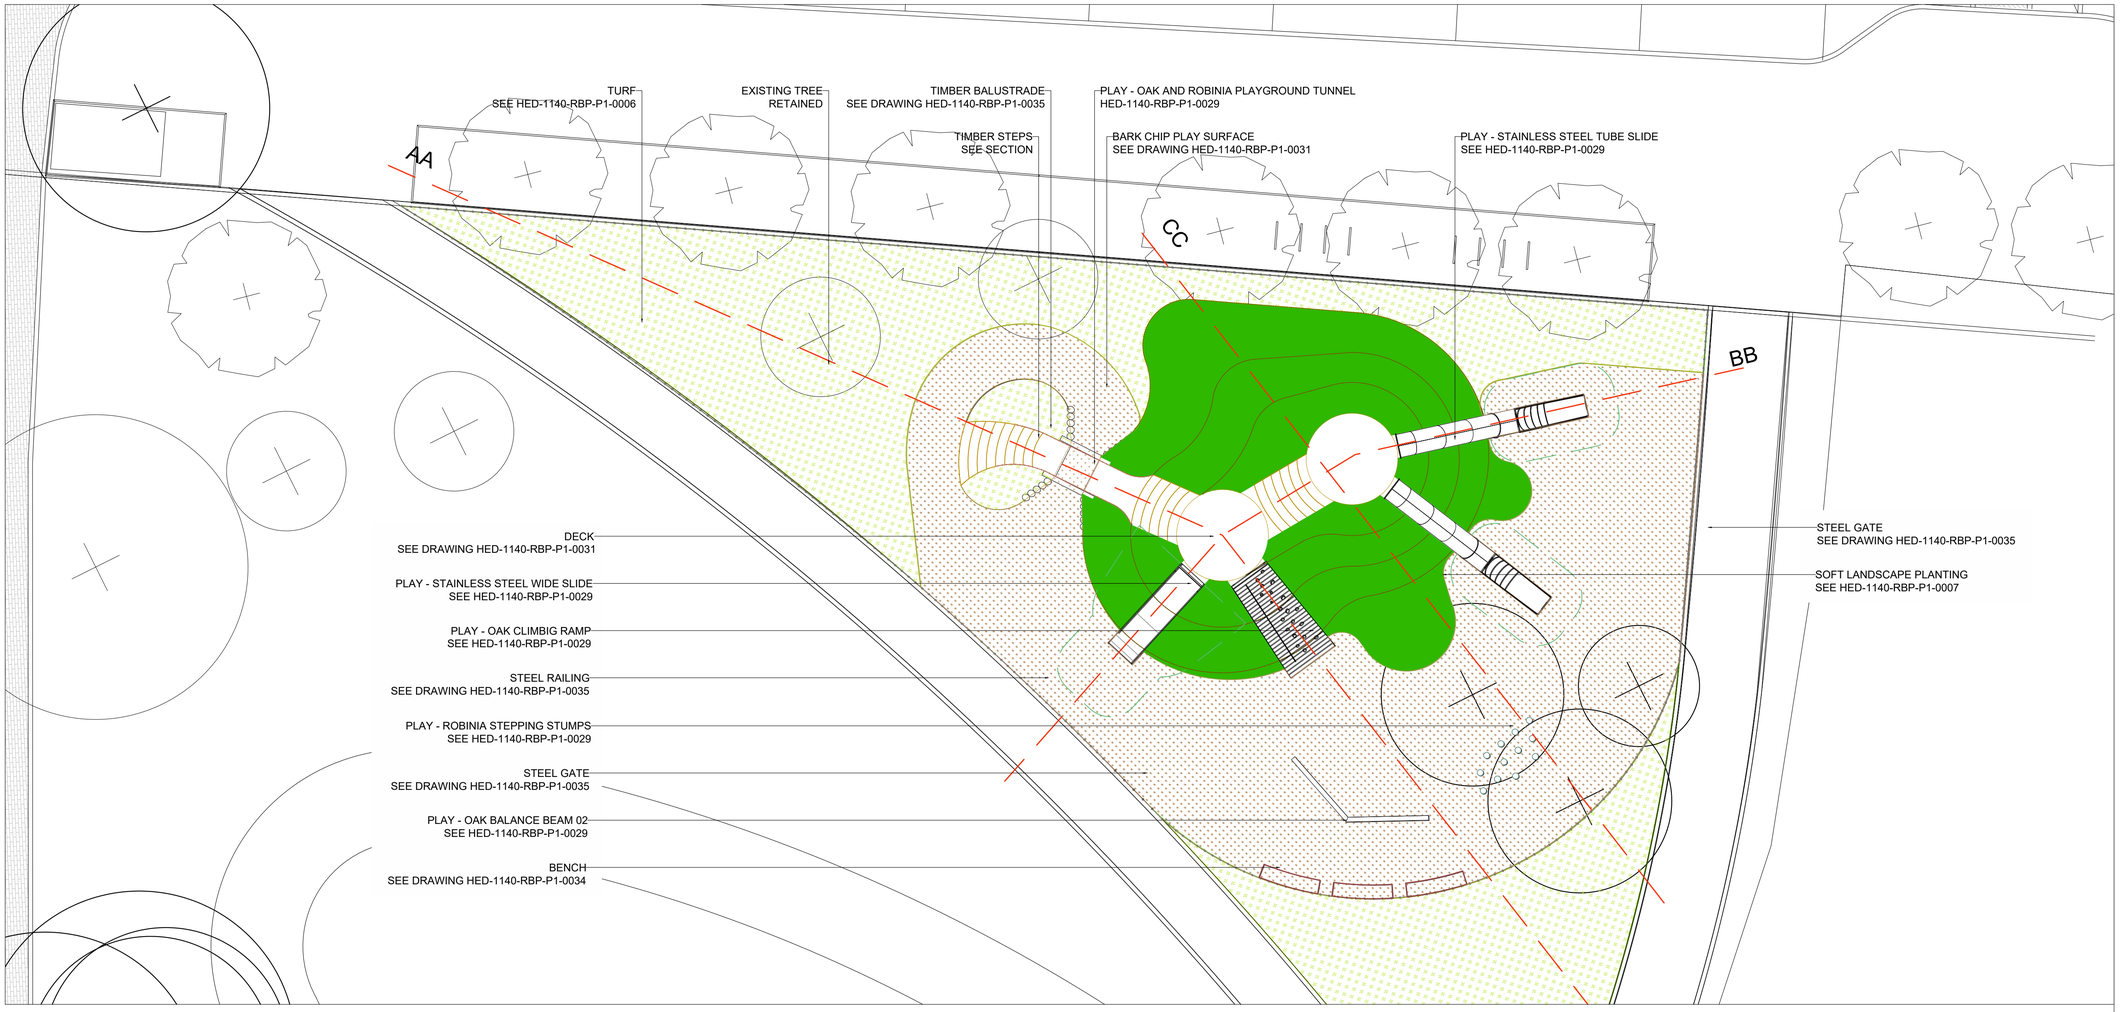

1 PLAN: Play Area 01
1 : 100

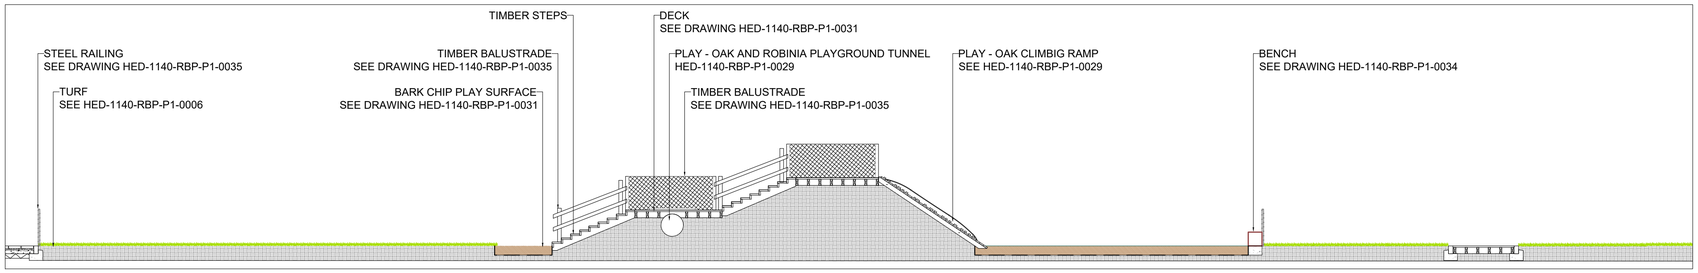

2 SECTION AA: Play Area 01
1 : 100

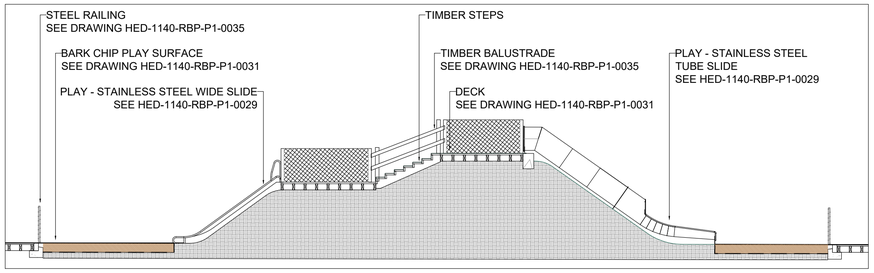

3 SECTION BB: Play Area 01
1 : 100

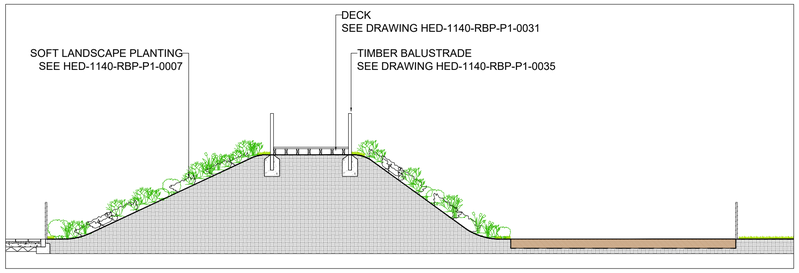

4 SECTION CC: Play Area 01
1 : 100

NOTES:
This drawing is the copyright of Hyland Edgar Driver. It must not be copied or reproduced without written consent. Only figured dimensions are to be taken from this drawing. All contractors must visit the site and be responsible for taking and checking all dimensions related to the works shown on this drawing.

TOTAL PLAYABLE
AREA = 625m^2

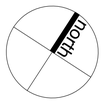

REVISIONS

00. Issue for Planning	28.06.21

H | E | D
Hyland Edgar Driver
Landscape Architects
& Urban Designers
London & Winchester

One Wessex Way Colden Common Winchester SO21 1WG t. 01962 711 600
Waterloo Court 10 Theed Street London SE1 8ST t. 020 7803 9636

CLIENT
COMER GROUP

DATE	DRAWN BY	CHECKED BY
28.06.21	JSW	AW

DRAWING STATUS	SCALE @ A1
PLANNING	1 : 100

PROJECT
Royal Brunswick Park

DRAWING TITLE
Phase 01
Play Areas - Park 01

DRAWING NUMBER	REVISION
HED-1140-RBP-P1-1023	00