


1 PLAN: Play Area 02
1 : 100

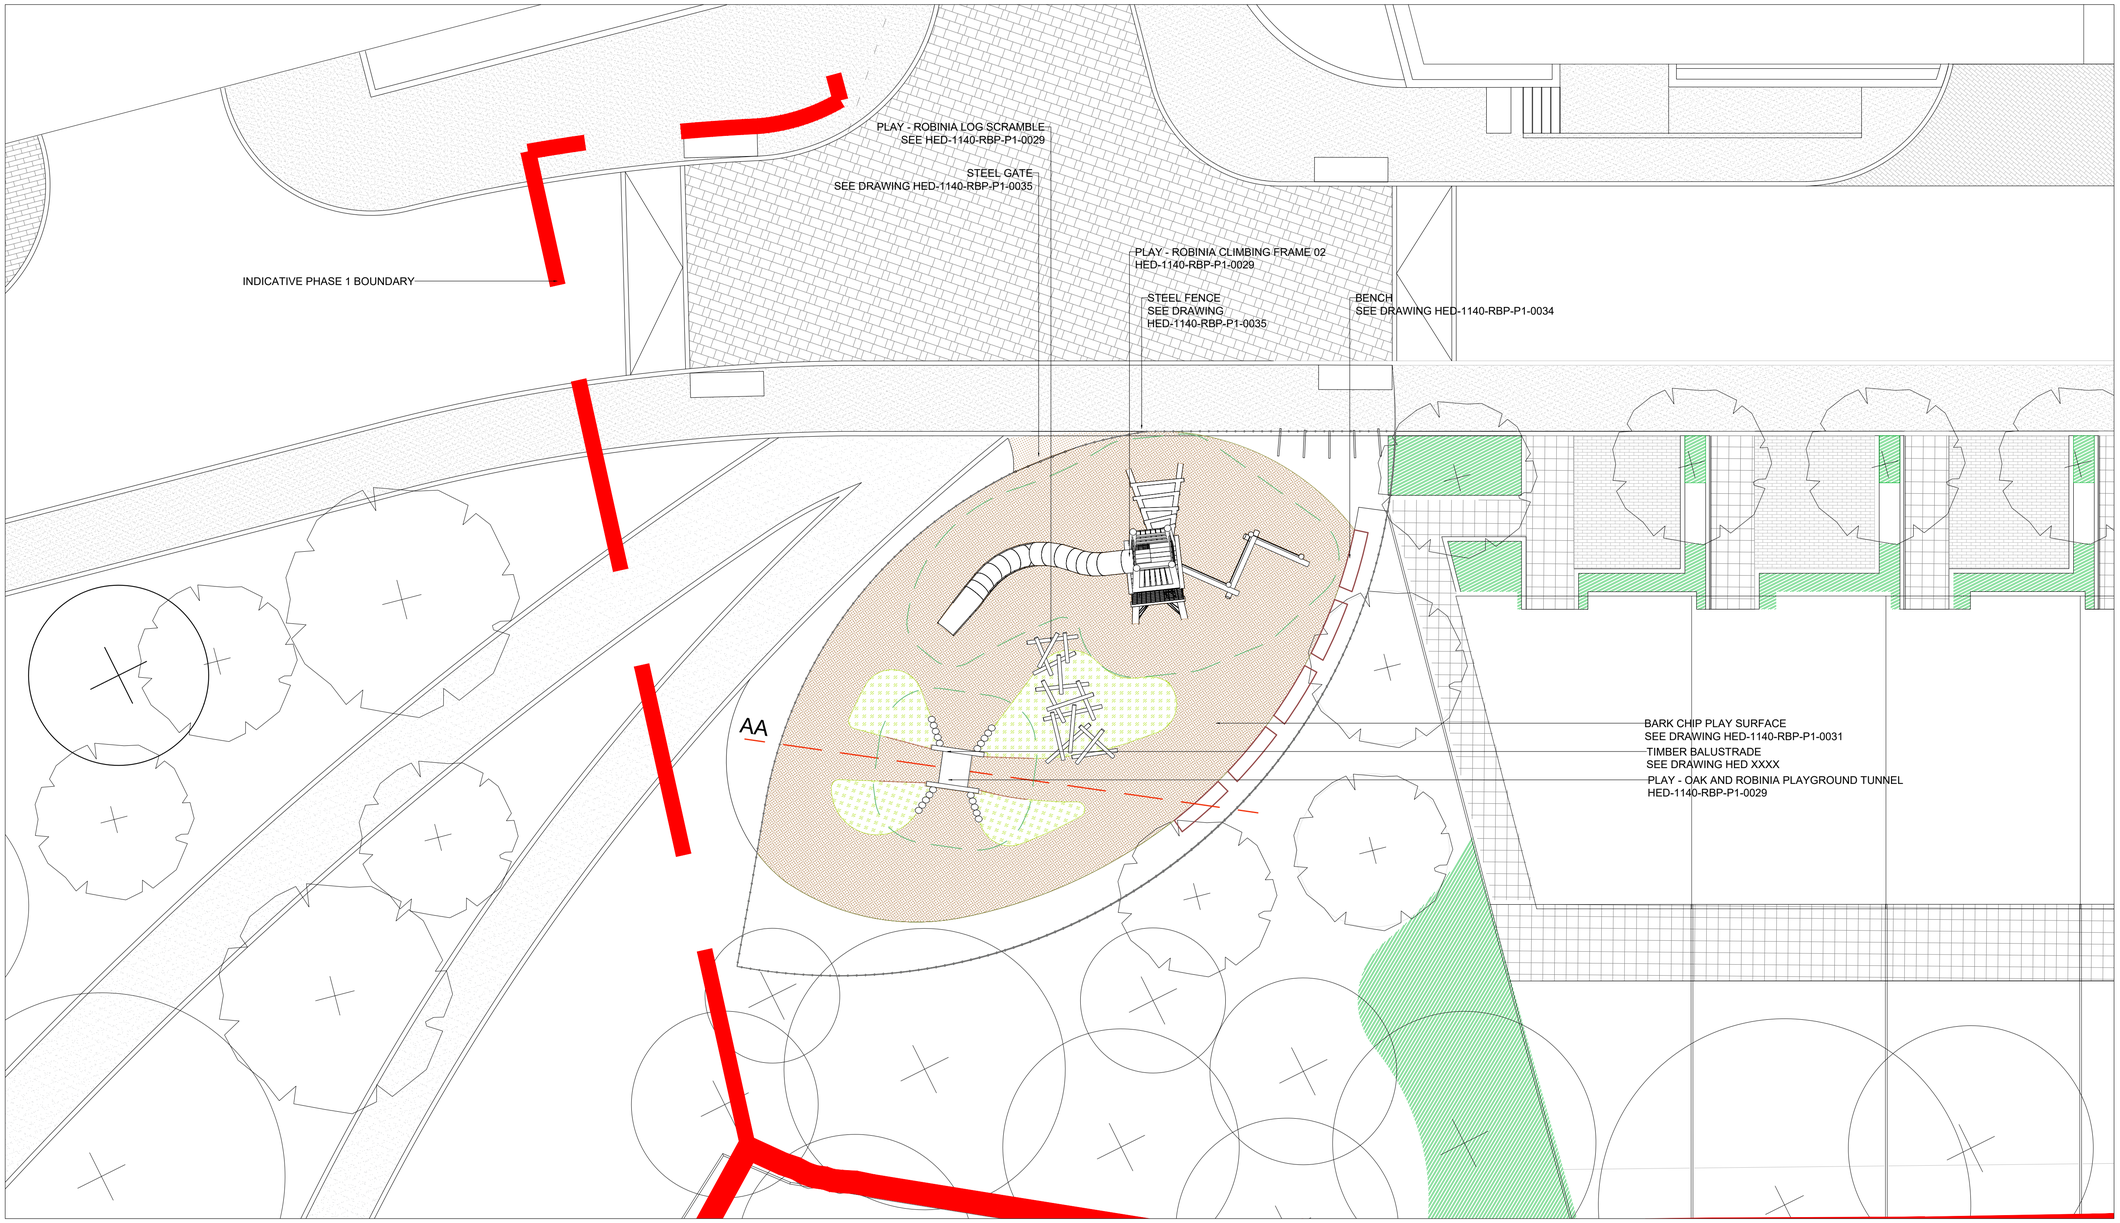


2 SECTION AA: Play Area 02
1 : 100

NOTES:
This drawing is the copyright of Hyland Edgar Driver. It must not be copied or reproduced without written consent. Only figured dimensions are to be taken from this drawing. All contractors must visit the site and be responsible for taking and checking all dimensions related to the works shown on this drawing.

TOTAL PLAYABLE
AREA = 247m$^2$

north

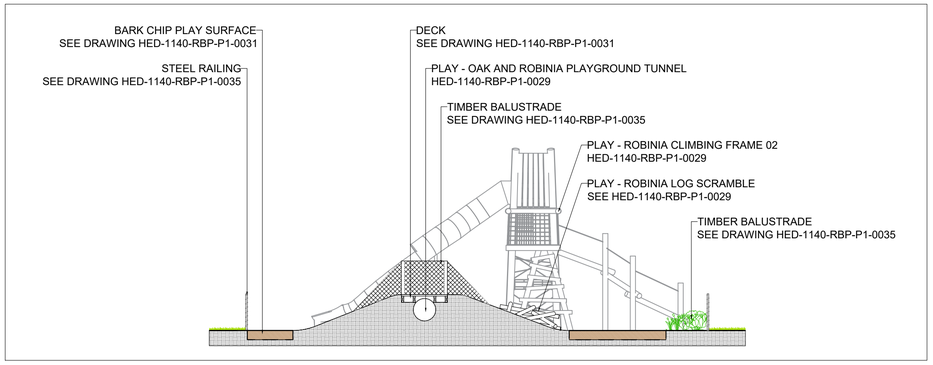REVISIONS

| | |
|---|---|
| 00. Issue for Planning | 28.06.21 |

H | E | D
Hyland Edgar Driver
Landscape Architects
& Urban Designers
London & Winchester

One Wessex Way Colden Common Winchester SO21 1WG t. 01962 711 600
Waterloo Court 10 Theed Street London SE1 8ST t. 020 7803 9636

CLIENT
COMER GROUP

| DATE | DRAWN BY | CHECKED BY |
|---|---|---|
| 28.06.21 | JSW | AW |

| DRAWING STATUS | SCALE @ A1 |
|---|---|
| PLANNING | 1 : 100 |

PROJECT
Royal Brunswick Park

DRAWING TITLE
Phase 01
Play Areas - Park 02

| DRAWING NUMBER | REVISION |
|---|---|
| HED-1140-RBP-P1-1024 | 00 |