The London Borough of Barnet (Brent Cross Cricklewood) Compulsory Purchase Order (No.1) 2015
Plan referred to in the General Vesting Declaration (No.22) – Plot 103

The common seal of
THE LONDON BOROUGH OF BARNET
Was hereunto affixed on the 10th
day of May 2021 in the presence of:-

Authorised Signatory... ... ...

Dated... ... ...10/05/2021... ... ...

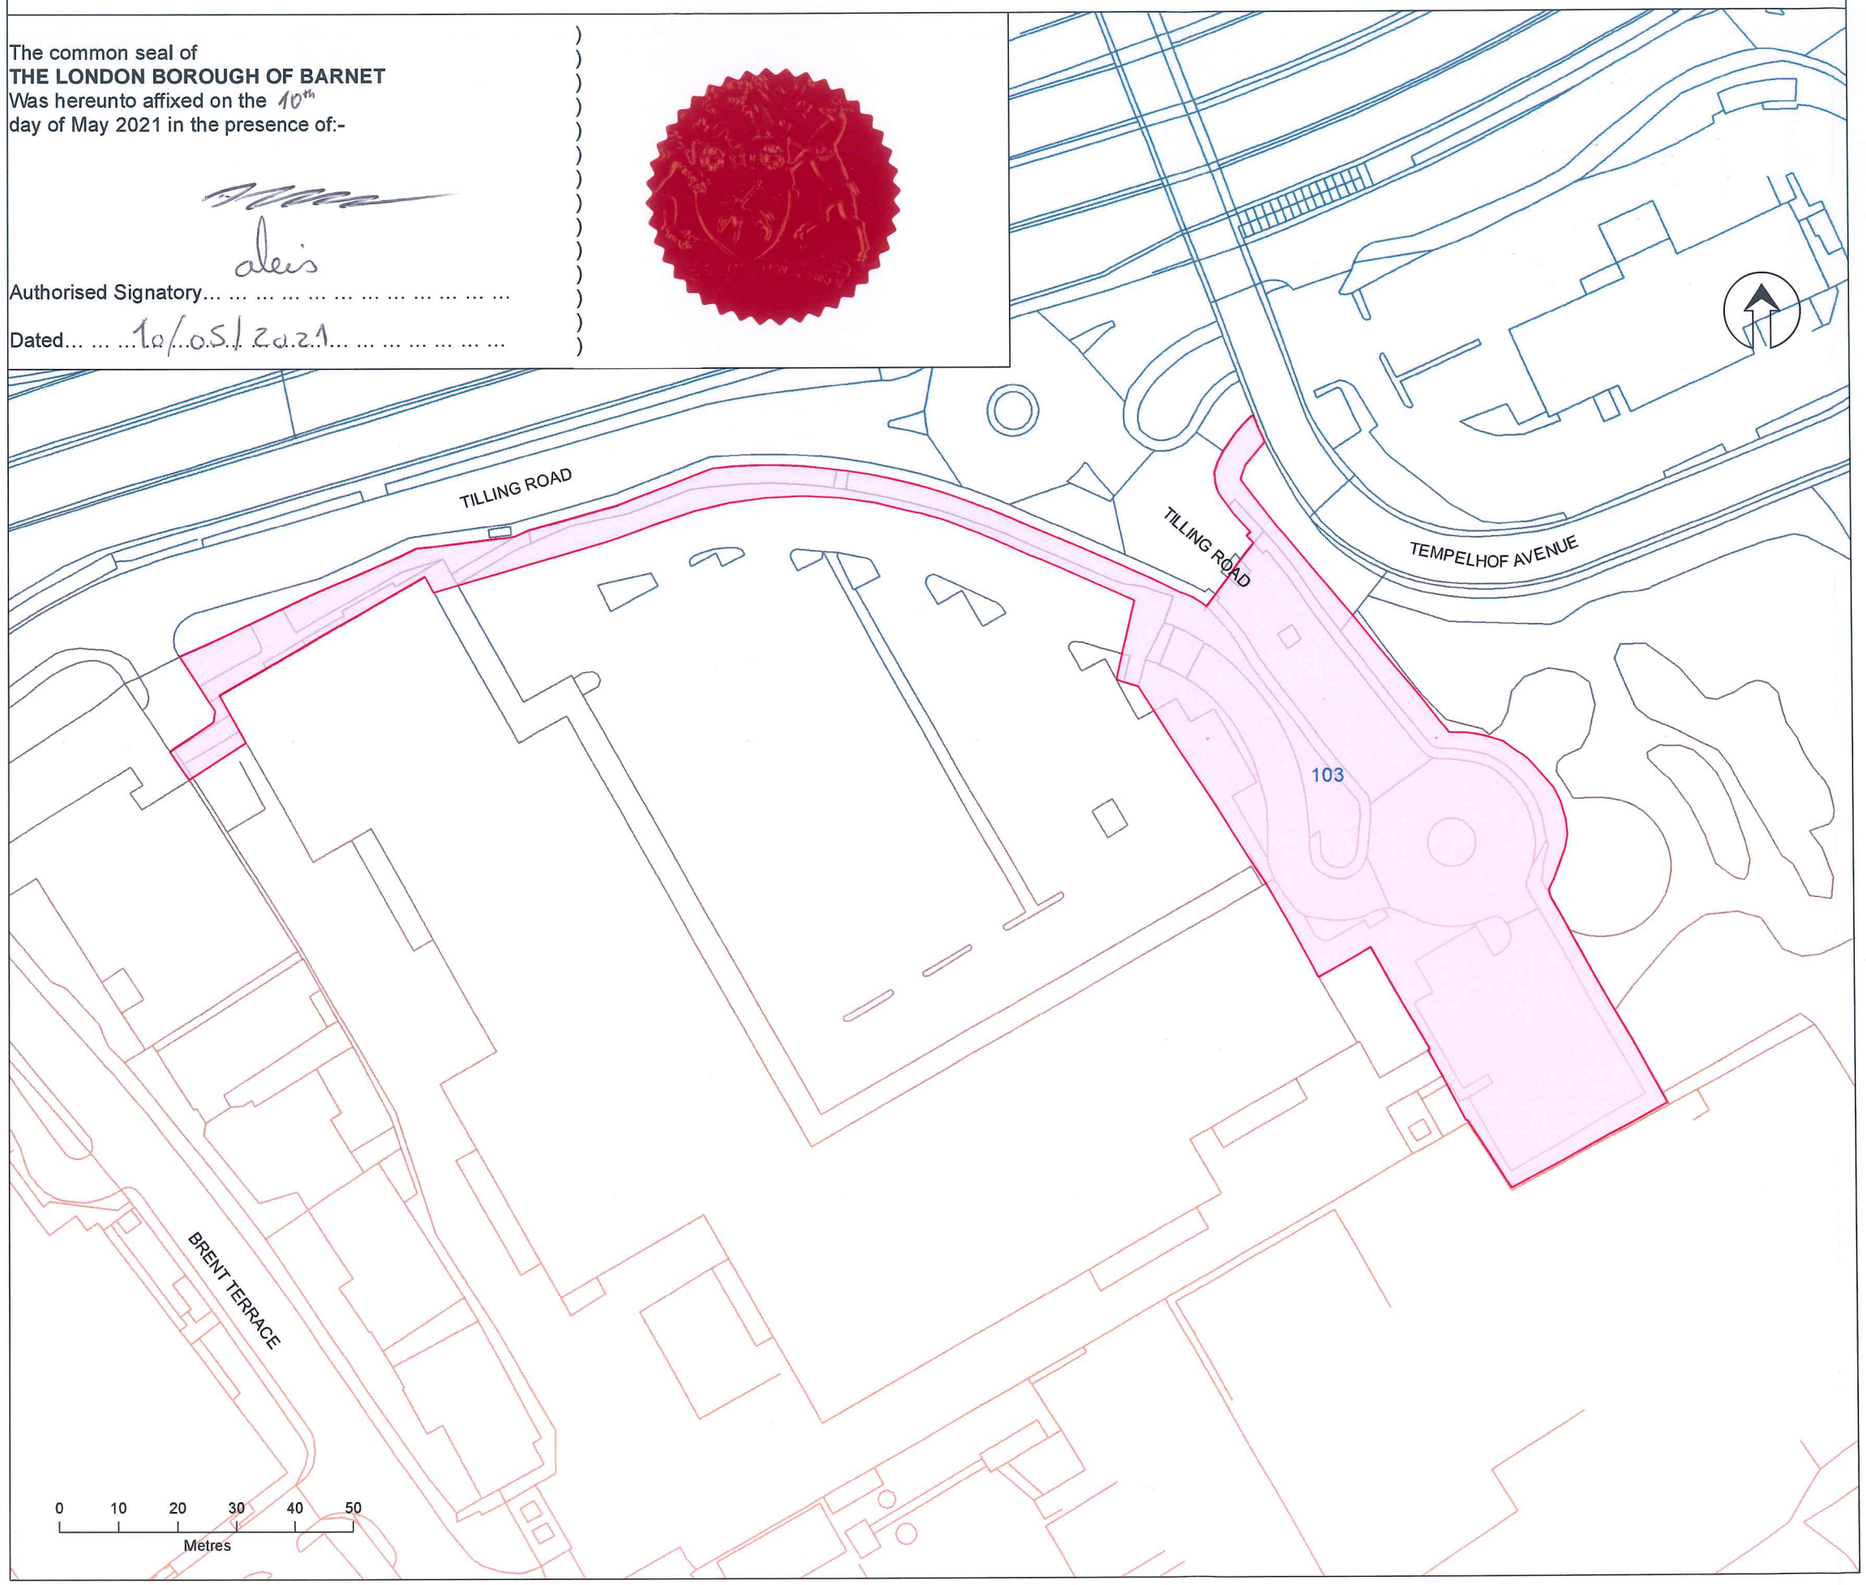

PREPARED FOR:

The London Borough of Barnet
North London Business Park
Oakleigh Road South
London
N11 1NP
www.barnet.gov.uk
020 8359 2000

BARNET LONDON BOROUGH

COPYRIGHT:
© Crown copyright and database rights 2021 Ordnance Survey 100058248.

PROJECT:

The London Borough of Barnet (Brent Cross Cricklewood) Compulsory Purchase Order (No.1) 2015

DRAWING TITLE:

Plan referred to in the General Vesting Declaration (No.22) – Plots 103

SCALE AT A3:	STATUS:	DATE:
1:1,000	FINAL	07/05/2021
DRAWN BY:	CHECKED BY:	APPROVED BY:
LAW	KM	RJ

PREPARED BY:

ARGENT | RELATED

4 Stable Street, London, N1C 4AB
T: +44 (0) 20 3664 0200

DRAWING NUMBER:	REV:
BXS-LETI-GVDE-02-A-P01	P01